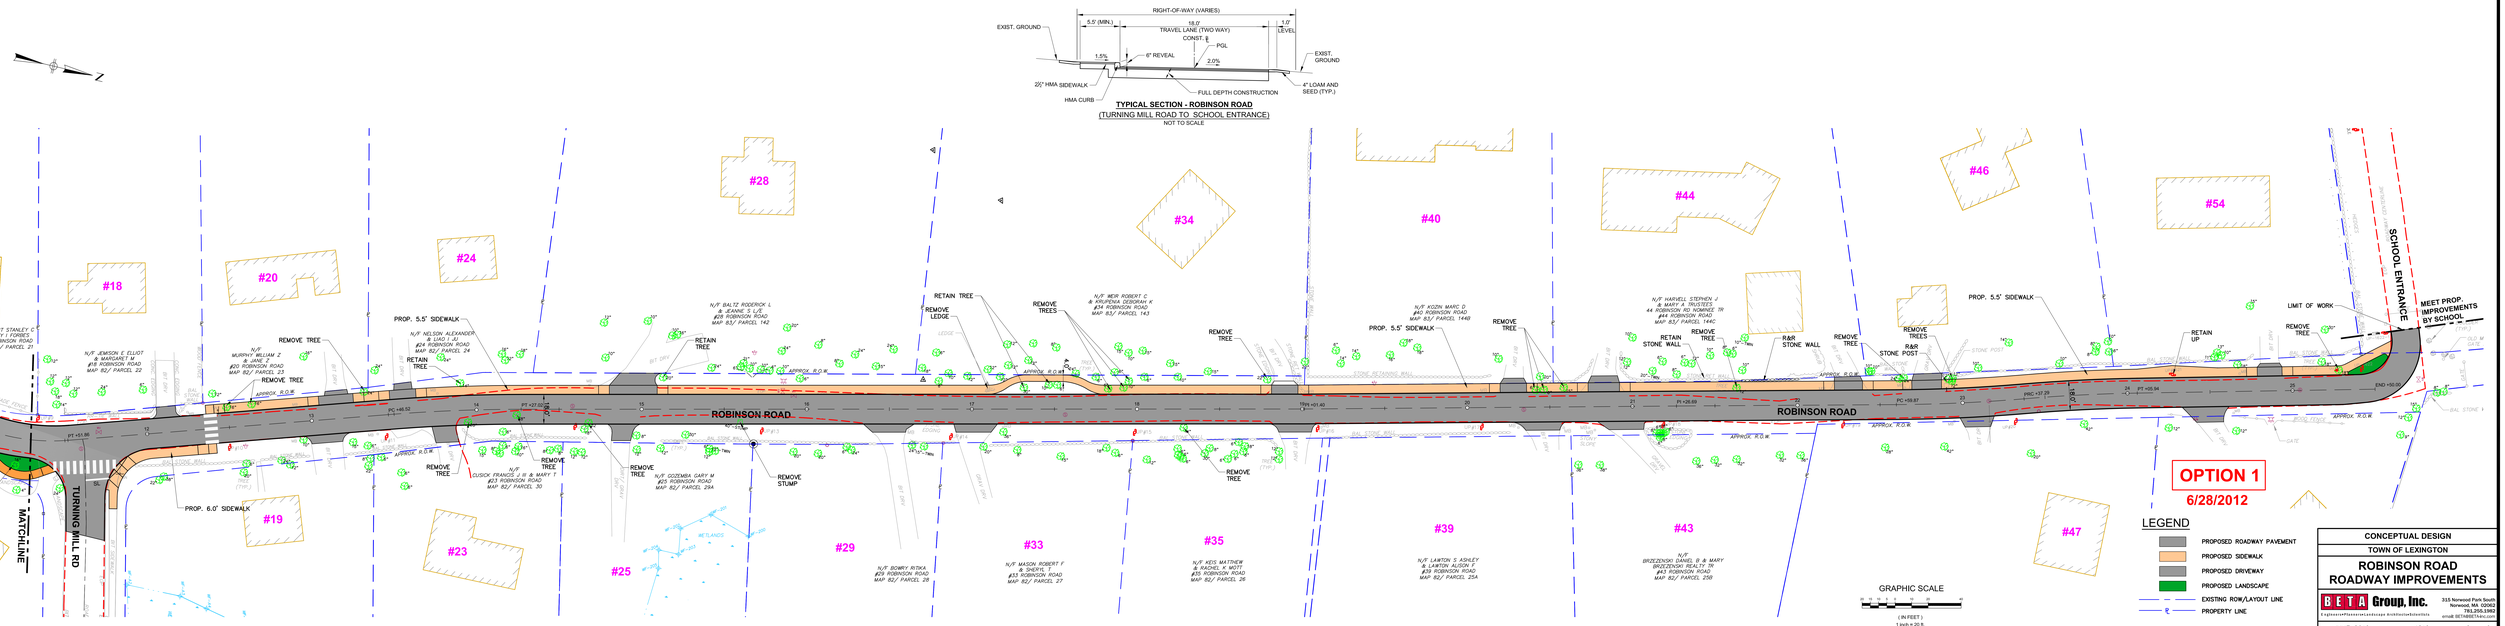

CONCEPTUAL DESIGN

TOWN OF LEXINGTON

ROBINSON ROAD ROADWAY IMPROVEMENTS

BETA Group, Inc.
Engineers • Planners • Landscape Architects • Scientists
315 Norwood Park South
Norwood, MA 02062
781.255.1982
email: BETA@BETAgroup.com

Date: JUNE 2012 Project No: 4212 Sheet: 2 of 2