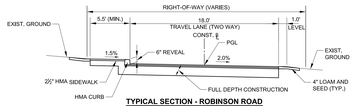

TYPICAL SECTION - ROBINSON ROAD
(TURNING MILL ROAD TO SCHOOL ENTRANCE)
NOT TO SCALE

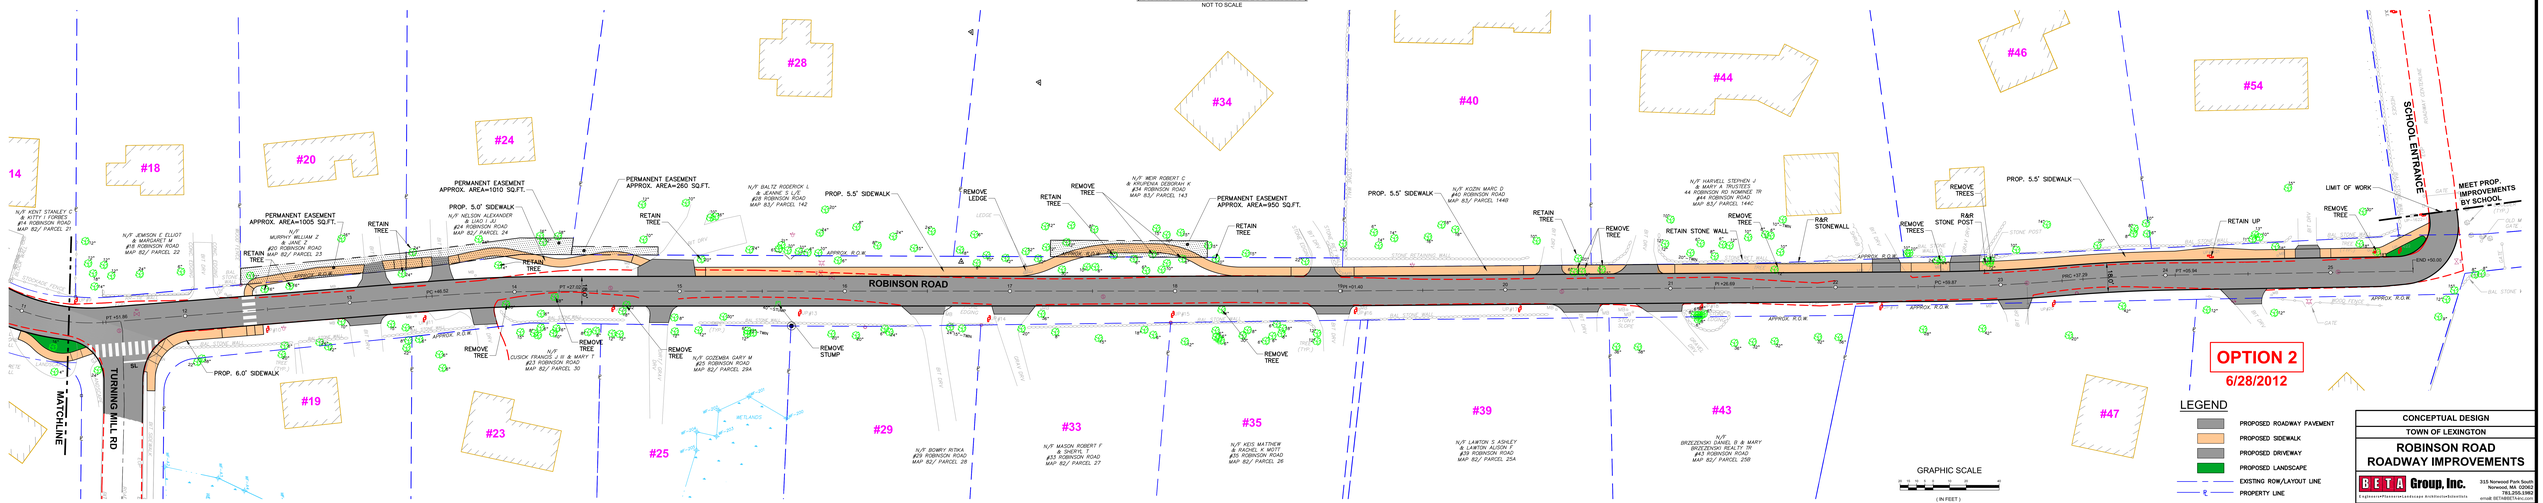

OPTION 2
6/28/2012

GRAPHIC SCALE
(IN FEET)
1 inch = 20 ft.

LEGEND
- PROPOSED ROADWAY PAVEMENT
- PROPOSED SIDEWALK
- PROPOSED DRIVEWAY
- PROPOSED LANDSCAPE
- EXISTING ROW/LAYOUT LINE
- PROPERTY LINE

CONCEPTUAL DESIGN
TOWN OF LEXINGTON
ROBINSON ROAD ROADWAY IMPROVEMENTS

BETA Group, Inc.
Engineers • Planners • Landscape Architects • Scientists
315 Norwood Park South
Norwood, MA 02062
781.255.1982
email: BETA@BETAgroup.com

Date: JUNE 2012 Project No: 4212 Sheet: 2 of 2