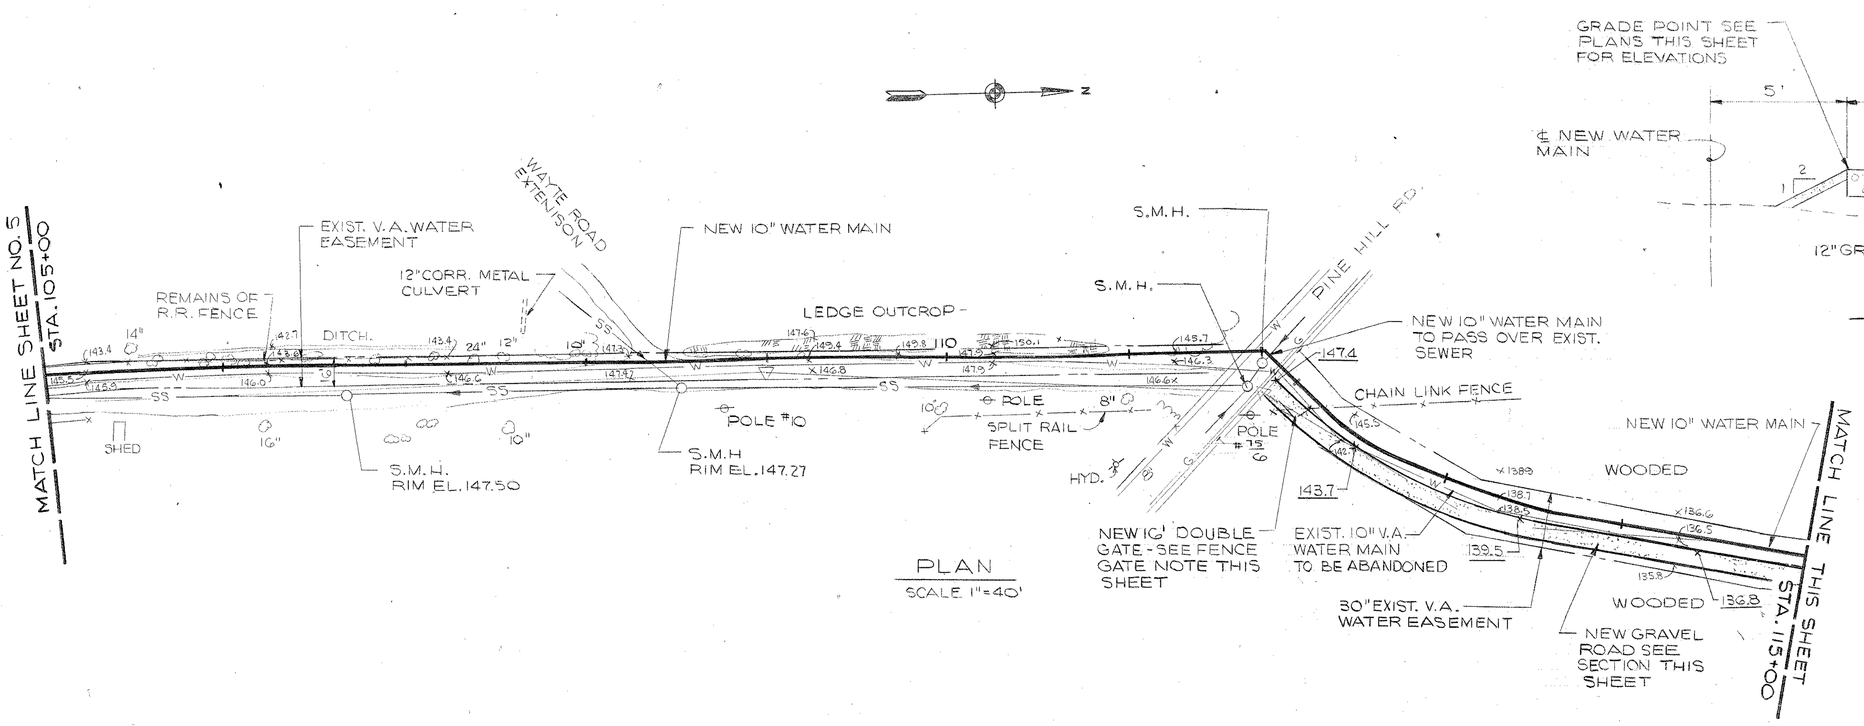

PLAN

SCALE 1"=40'

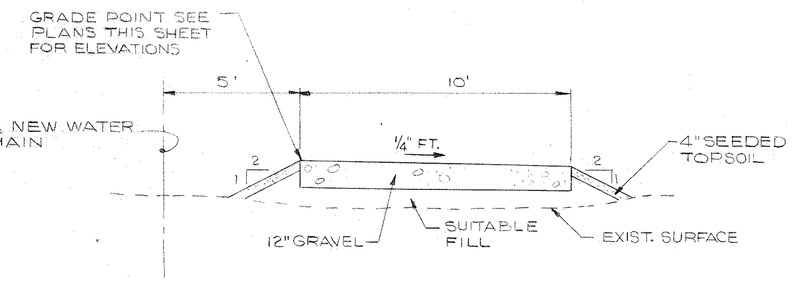

NEW GRAVEL ROAD SECTION

NO SCALE

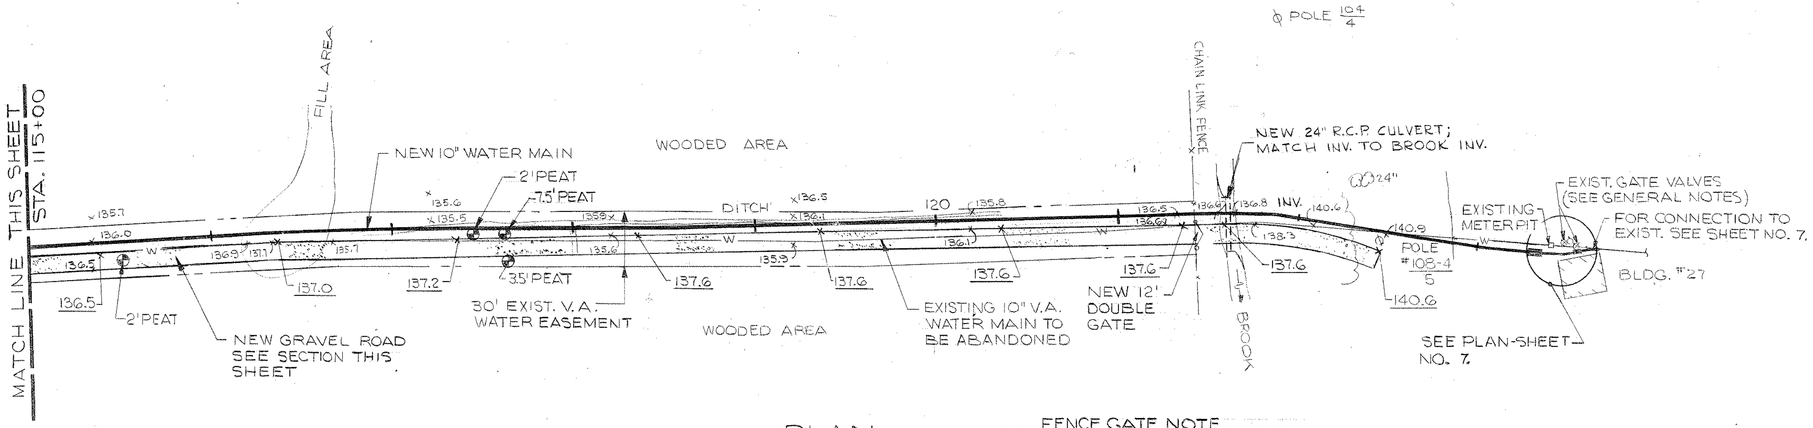

PLAN

SCALE 1"=40'

NOTE

FOR LEGEND AND GENERAL NOTES SEE SHEET 2.

FENCE GATE NOTE

GATE FOR CHAIN LINK FENCE SHALL MATCH EXIST. FENCE AND SHALL BE ERECTED IN ACCORDANCE WITH MANUFACTURER'S RECOMMENDATIONS. GATES SHALL BE DOUBLE TYPE WITH STOPS AND KEEPERS. EQUIP WITH CHAINS AND PADLOCKS KEYED FOR OTHER GATES IN ENGINEER'S SET.

THREE INCHES EQUALS ONE FOOT | ONE AND ONE HALF INCHES EQUALS ONE FOOT | ONE INCH EQUALS ONE FOOT | THREE QUARTER INCH EQUALS ONE FOOT | ONE HALF INCH EQUALS ONE FOOT | THREE EIGHTH INCH EQUALS ONE FOOT | ONE QUARTER INCH EQUALS ONE FOOT | ONE EIGHTH INCH EQUALS ONE FOOT

PLAN

STA. 105+00 TO END OF PROJECT

WATER MAIN

VETERANS ADMINISTRATION

VAH BEDFORD, MASS.

Drawn AP | Proj. Mgr. M.S.T.

Checked P.C.P. | Date

REVISIONS

ALONZO B. REED INC.
BOSTON, MASS.
ARCHITECTS-ENGINEERS

DRAWING NUMBER 6

Sheet 6 of 8

APPROVED, PROJECT DIRECTOR

Proj No.

307 - 10 V-1809