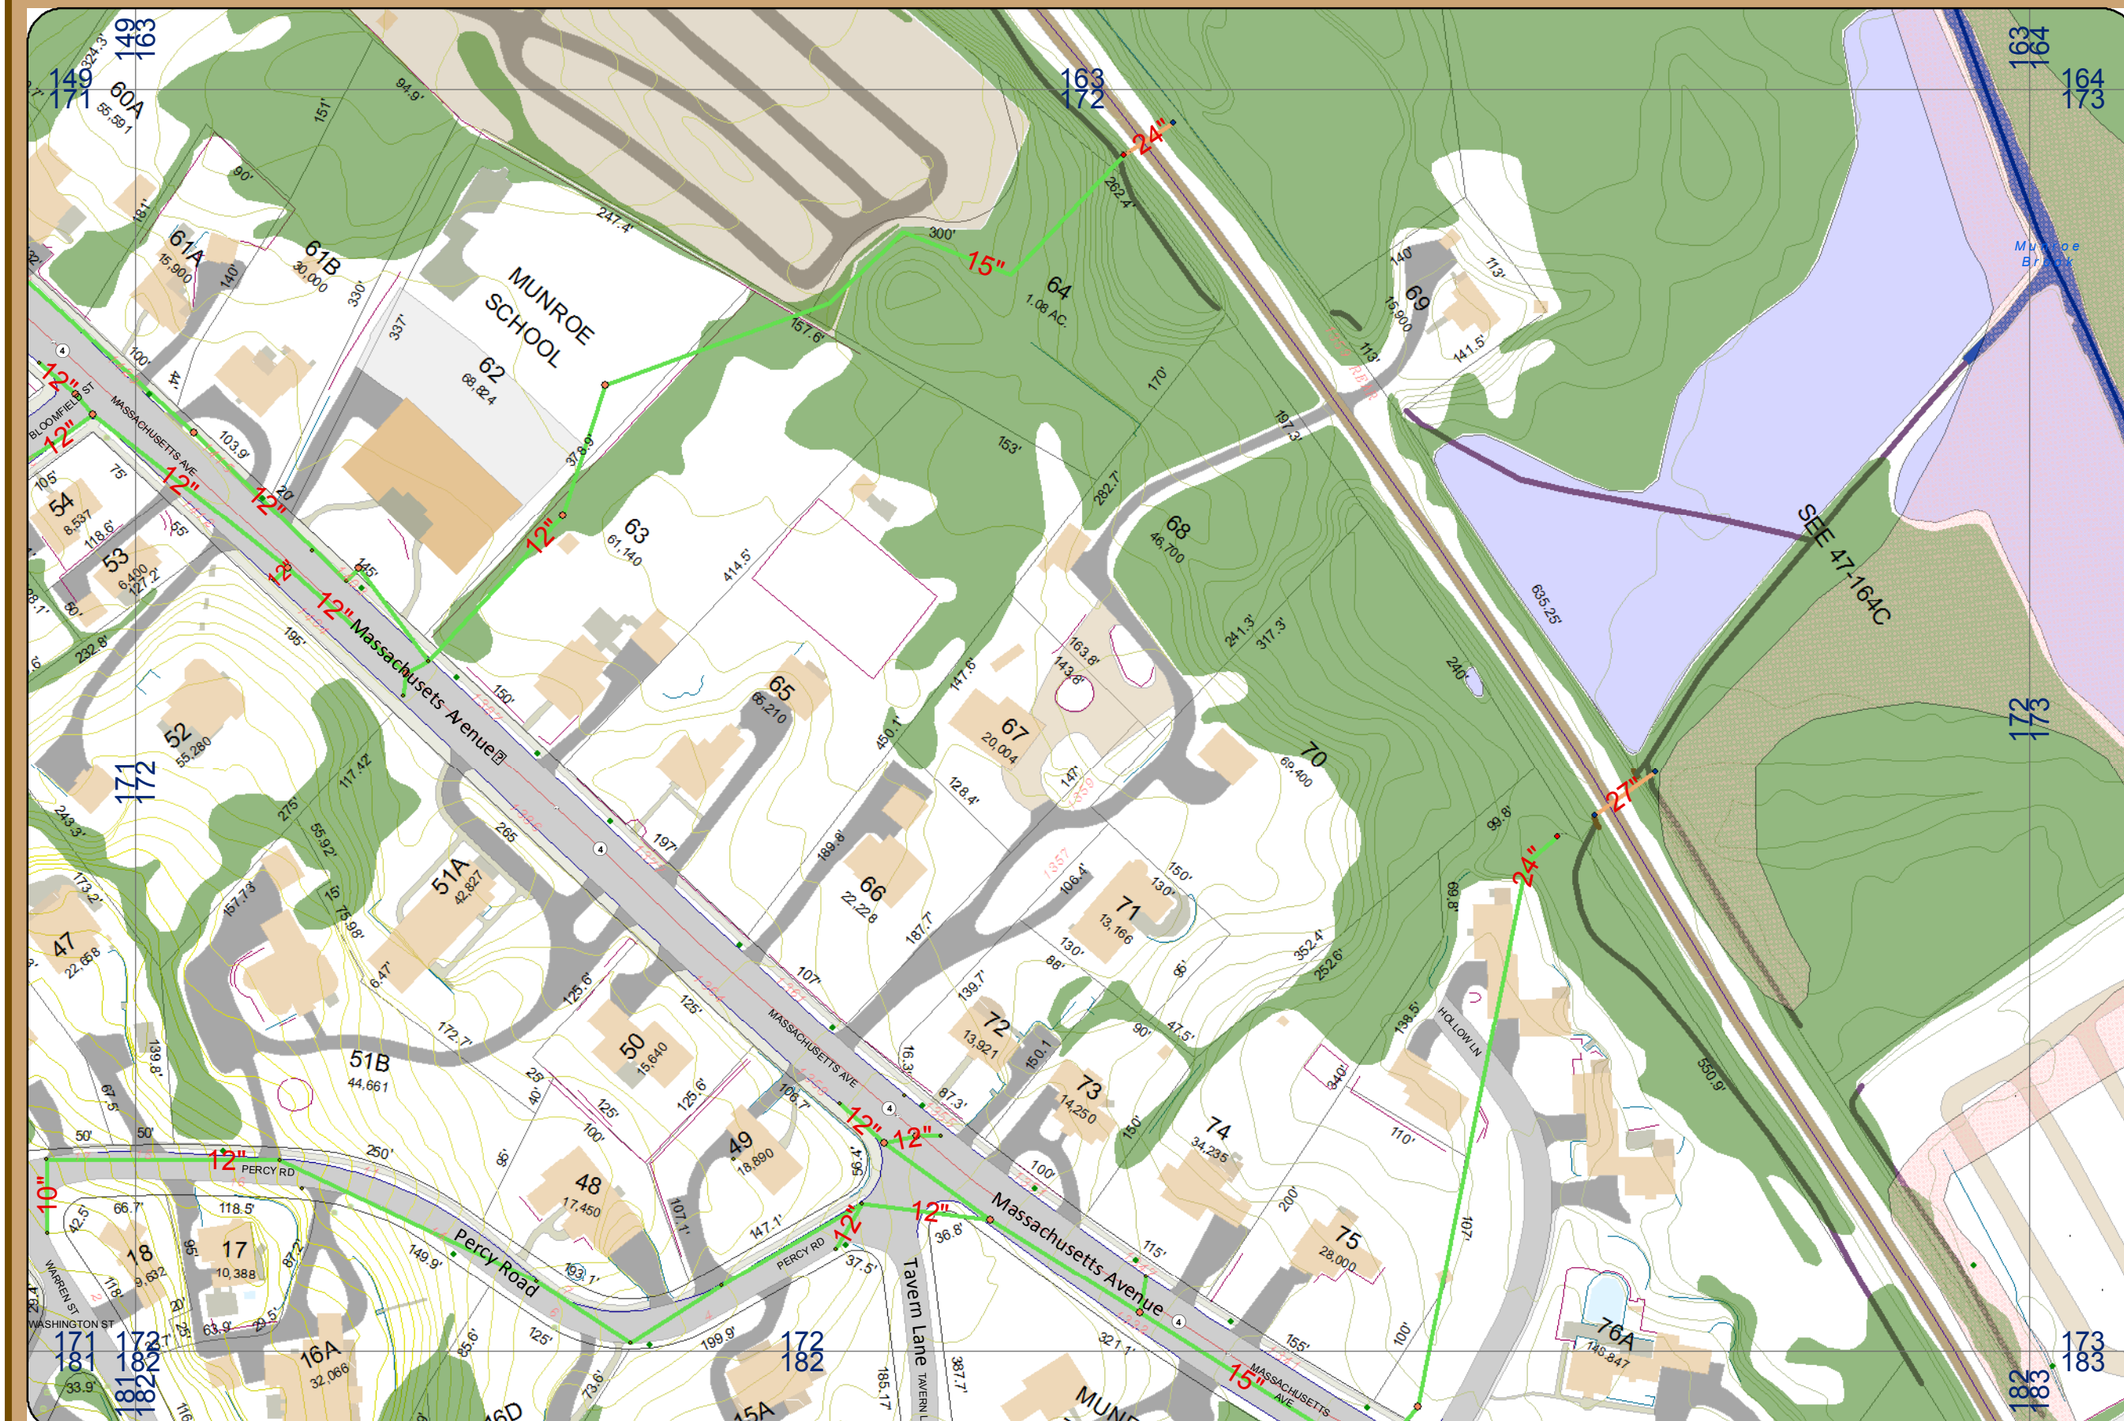

TOWN OF LEXINGTON MA

OutfallMaster42011
swOutletDaveEdits
swOutlet
<all other values>
SubtypeCD
DischargeStructure
Headwall
Outfall
swNetworkBasin
<all other values>
SubtypeCD
DetentionBasin
RetentionBasin
swControlValve
<all other values>
SubtypeCD
AirRelease
Altitude
Backflow
DoubleCheck
SimpleCheck
VacuumRelease
swSystemValve
<all other values>
SubtypeCD
Ball
Butterfly
Cone
Gate
Plug
swFitting
<all other values>
SubtypeCD
Collar
Plug
VerticalDeflection
swManhole
SubtypeCD
DiversionChamber
JunctionChamber
Manhole
SedimentationChamber
StormSeptor
WaterSeparator
swDischargePoint
<all other values>
SubtypeCD
DischargePoint
swInlet
<all other values>
SubtypeCD
Catchbasin
Headwall
OverflowInlet
PrivateConnections
swPumpStation
StormwaterNetwork_Junctions
swLateralLine
<all other values>
SubtypeCD
LateralLine
Flood Zones
FLD_ZONE
0.2 PCT ANNUAL CHANCE FLOOD HAZARD
A
AE
X

0 25 50 100 150 200 Feet

MAP FOR REFERENCE ONLY
NOT A LEGAL DOCUMENT
The Town of Lexington makes no claims and no warranties, concerning the validity, expressed or implied, of the accuracy of the GIS data presented on this map.

DATASOURCE
MASSGIS 2008 1' ORTHO
TOWN OF LEXINGTON
Engineering Dept -Linked to most current parcel data

COMPILED BY:
JUDY SEPPALA
GIS ADMINISTRATOR
MIS DEPT
TOWN OF LEXINGTON