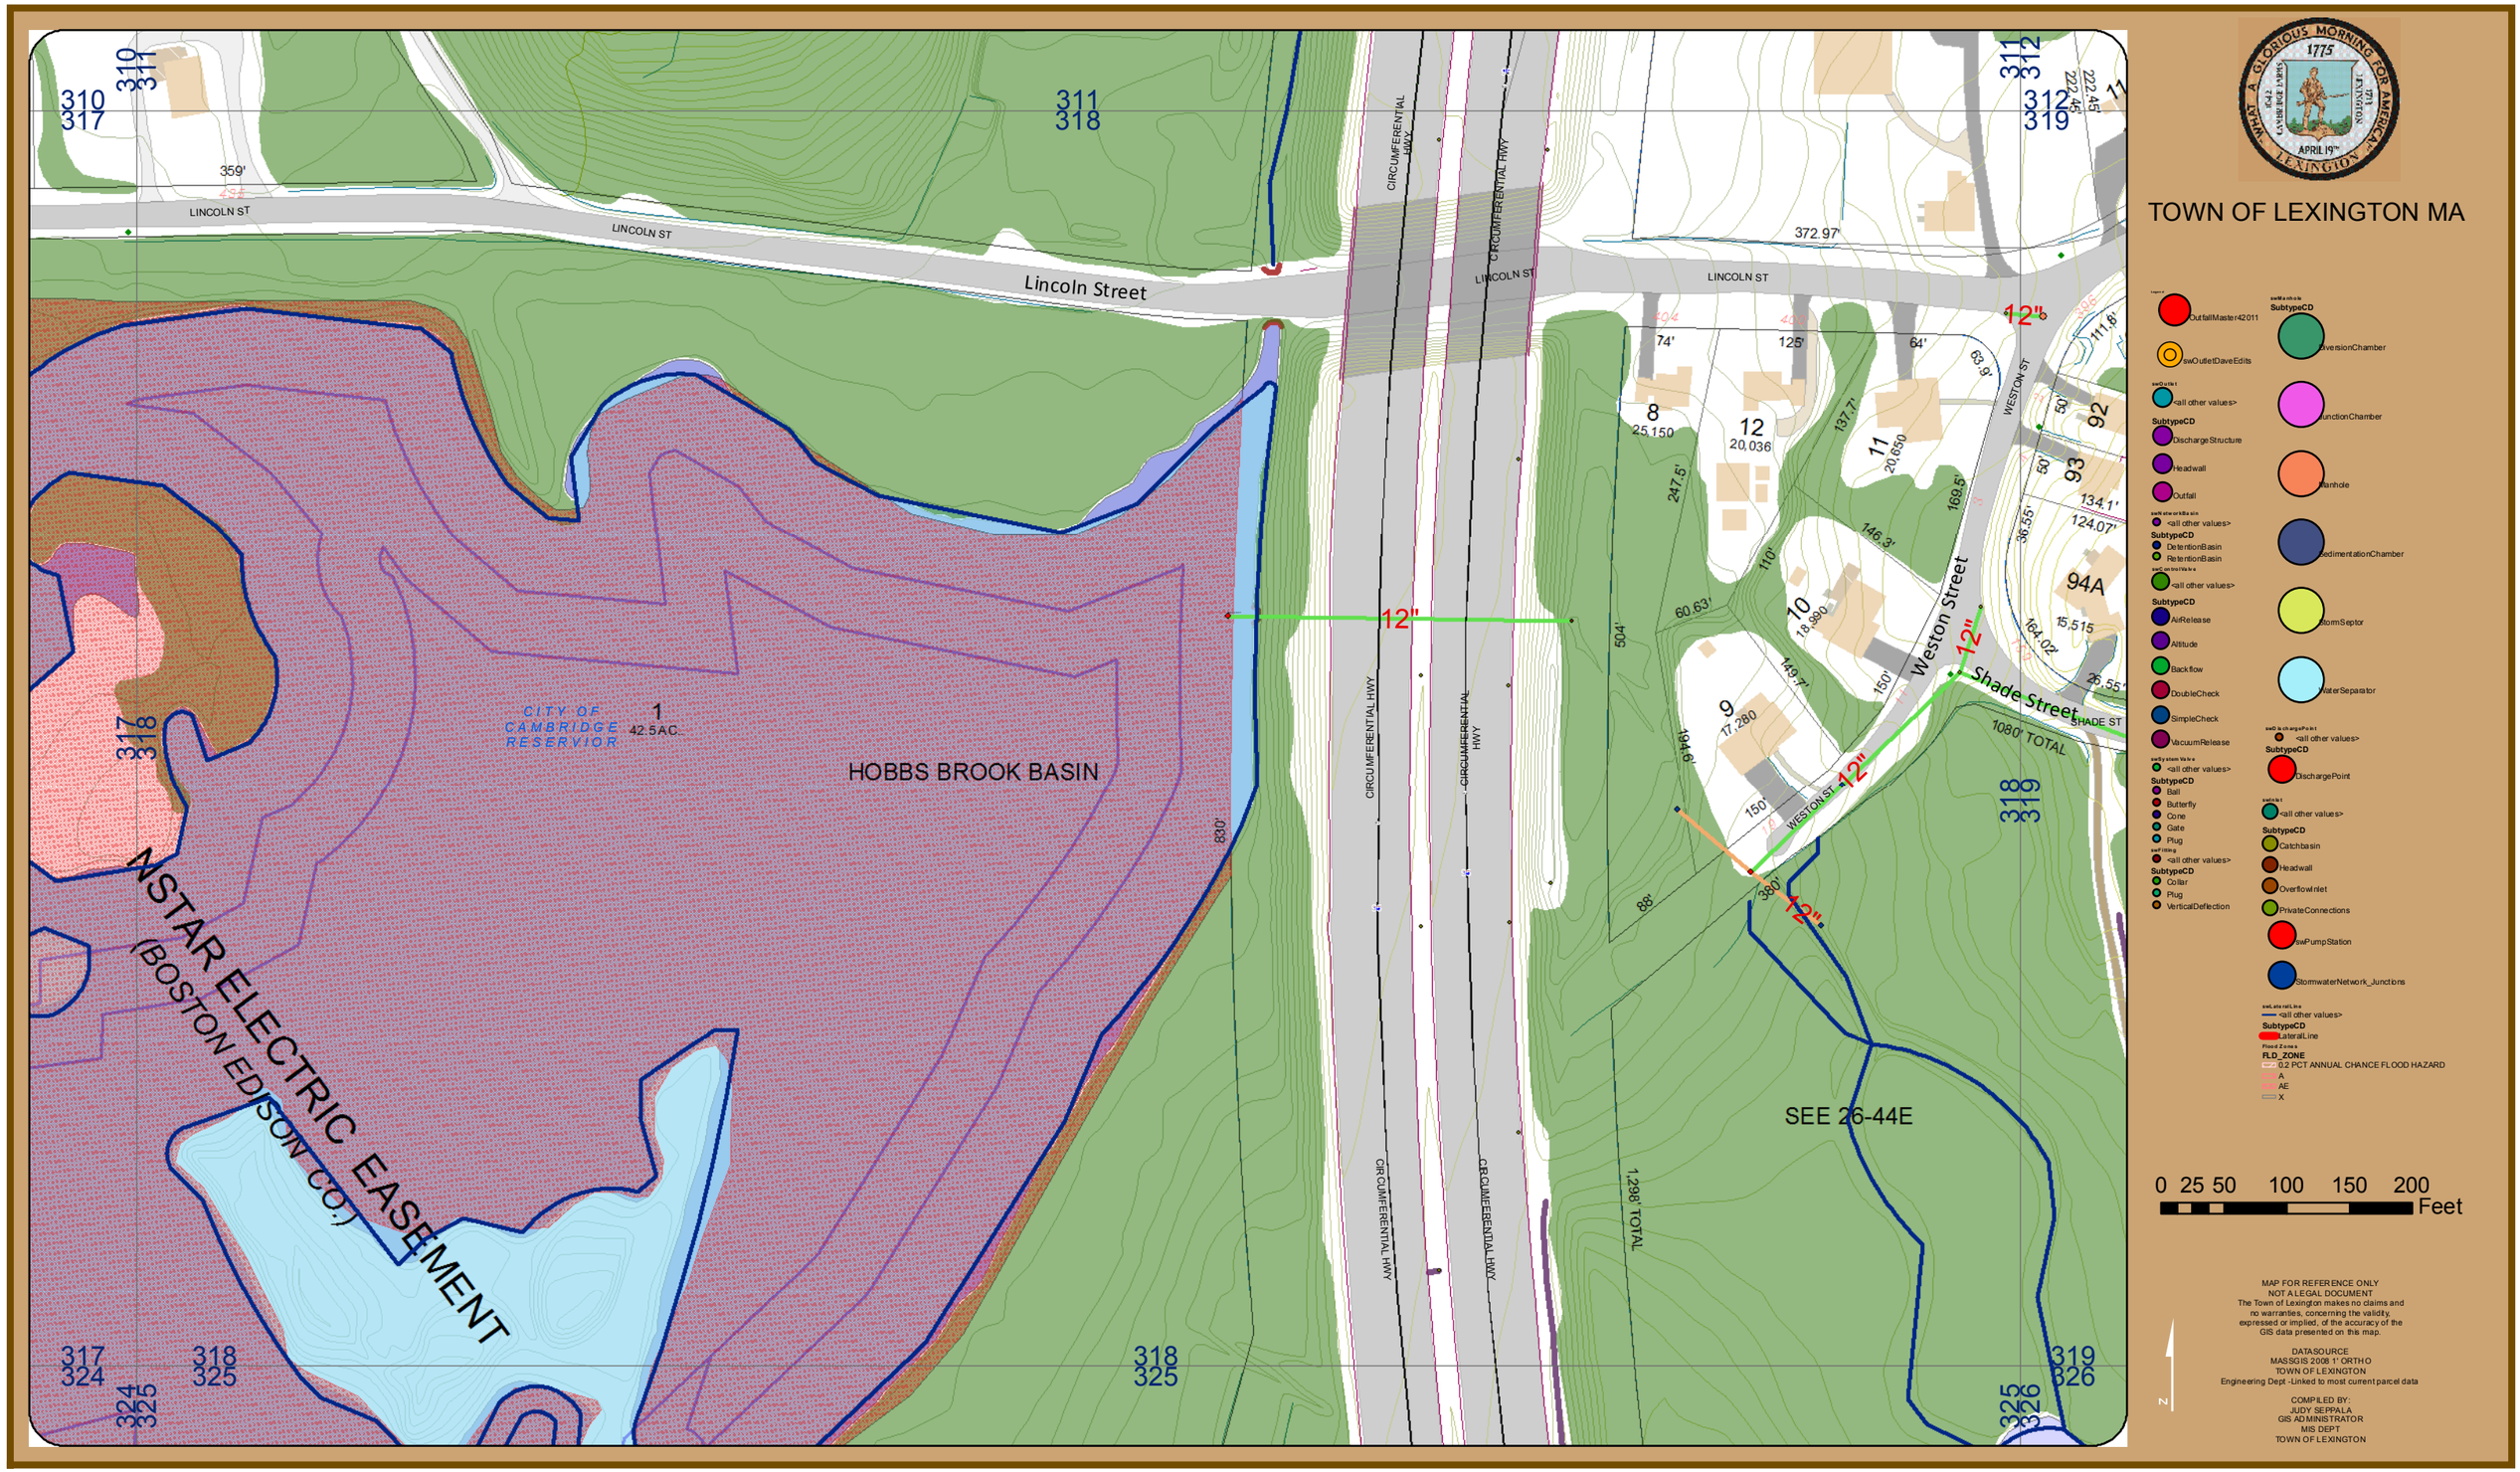
TOWN OF LEXINGTON MA
Lincoln Street
LINCOLN ST
CIRCUMFERENTIAL HWY
Weston Street
Shade Street
WESTON ST
SHADE ST
HOBBS BROOK BASIN
CITY OF CAMBRIDGE RESERVIOR
1
42.5AC.
NSTAR ELECTRIC EASEMENT
(BOSTON EDISON CO.)
SEE 26-44E
1080' TOTAL
1,298' TOTAL
12"
OutfallMaster42011
swOutletDaveEdits
<all other values>
SubtypeCD
DischargeStructure
Headwall
Outfall
DetentionBasin
RetentionBasin
AirRelease
Altitude
Backflow
DoubleCheck
SimpleCheck
VacuumRelease
Ball
Butterfly
Cone
Gate
Plug
Collar
Plug
VerticalDeflection
DiversionChamber
JunctionChamber
Manhole
SedimentationChamber
StormSeptor
WaterSeparator
DischargePoint
Catchbasin
Headwall
OverflowInlet
PrivateConnections
swPumpStation
StormwaterNetwork_Junctions
LateralLine
FLD_ZONE
0.2 PCT ANNUAL CHANCE FLOOD HAZARD
A
AE
X
0 25 50 100 150 200
Feet
MAP FOR REFERENCE ONLY
NOT A LEGAL DOCUMENT
The Town of Lexington makes no claims and no warranties, concerning the validity, expressed or implied, of the accuracy of the GIS data presented on this map.
DATASOURCE
MASSGIS 2008 1' ORTHO
TOWN OF LEXINGTON
Engineering Dept -Linked to most current parcel data
COMPILED BY:
JUDY SEPPALA
GIS ADMINISTRATOR
MIS DEPT
TOWN OF LEXINGTON