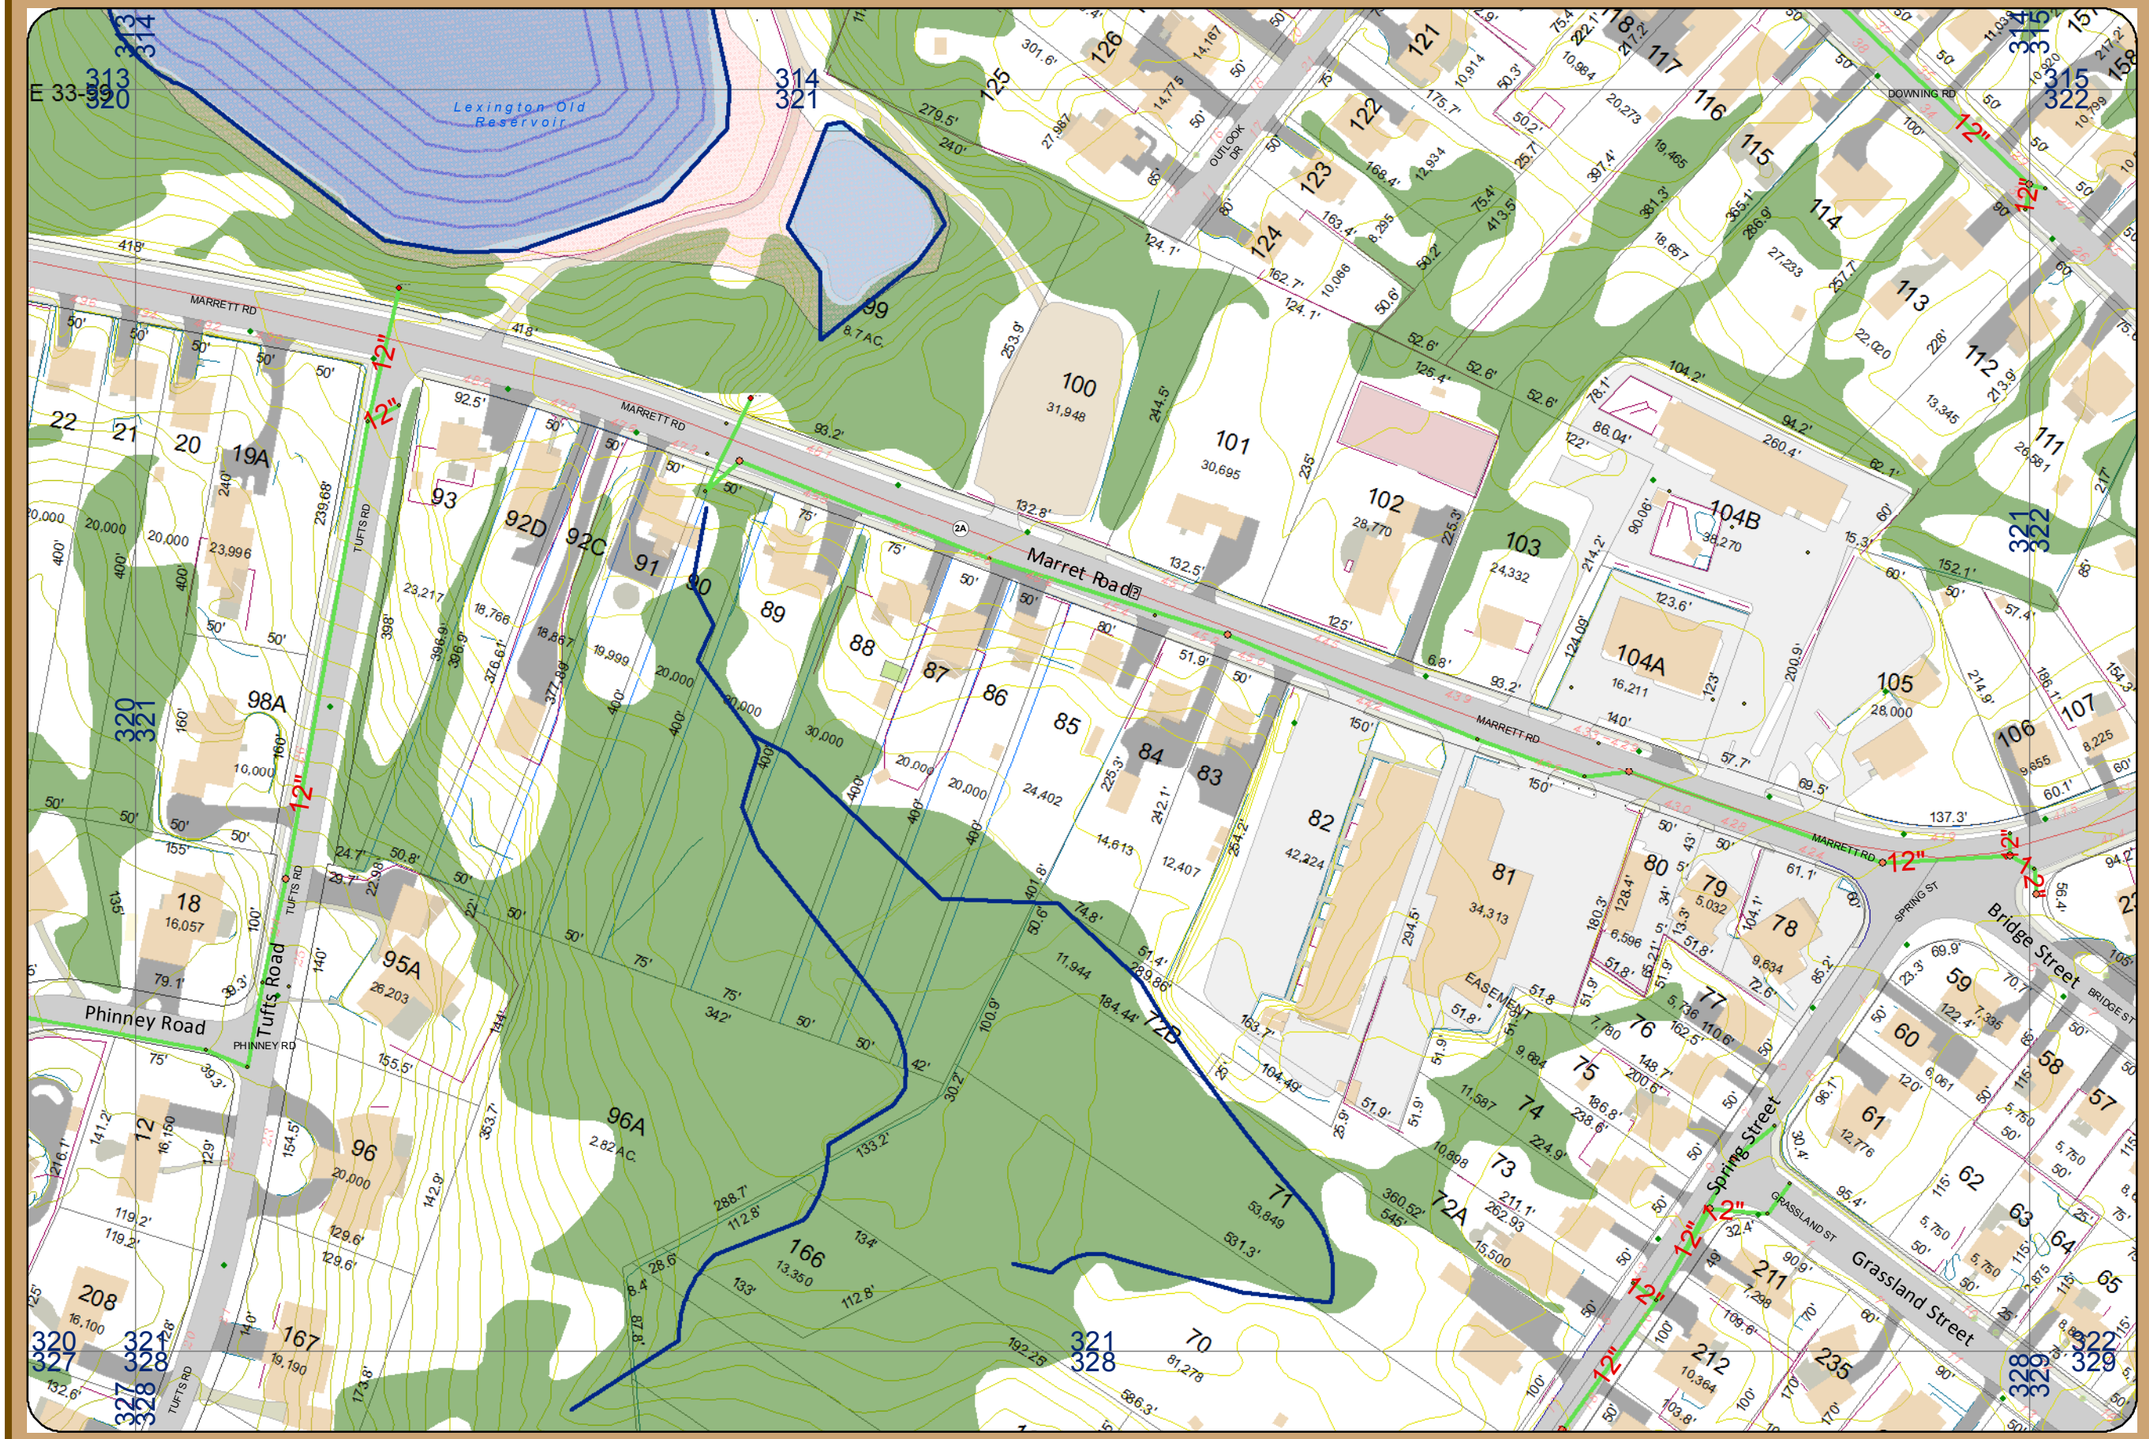

TOWN OF LEXINGTON MA

OutfallMaster42011
swOutletDaveEdits
<all other values>
SubtypeCD
DischargeStructure
Headwall
Outfall
<all other values>
SubtypeCD
DetentionBasin
RetentionBasin
<all other values>
SubtypeCD
AirRelease
Altitude
Backflow
DoubleCheck
SimpleCheck
VacuumRelease
<all other values>
SubtypeCD
Ball
Butterfly
Cone
Gate
Plug
<all other values>
SubtypeCD
Collar
Plug
VerticalDeflection
SubtypeCD
DiversionChamber
JunctionChamber
Manhole
SedimentationChamber
StormSeptor
WaterSeparator
<all other values>
SubtypeCD
DischargePoint
<all other values>
SubtypeCD
Catchbasin
Headwall
Overflowinlet
PrivateConnections
swPumpStation
StormwaterNetwork_Junctions
<all other values>
SubtypeCD
LateralLine
FLD_ZONE
0.2 PCT ANNUAL CHANCE FLOOD HAZARD
A
AE
X

0 25 50 100 150 200 Feet

N

MAP FOR REFERENCE ONLY
NOT A LEGAL DOCUMENT
The Town of Lexington makes no claims and no warranties, concerning the validity, expressed or implied, of the accuracy of the GIS data presented on this map.

DATASOURCE
MASSGIS 2008 1' ORTHO
TOWN OF LEXINGTON
Engineering Dept -Linked to most current parcel data

COMPILED BY:
JUDY SEPPALA
GIS ADMINISTRATOR
MIS DEPT
TOWN OF LEXINGTON