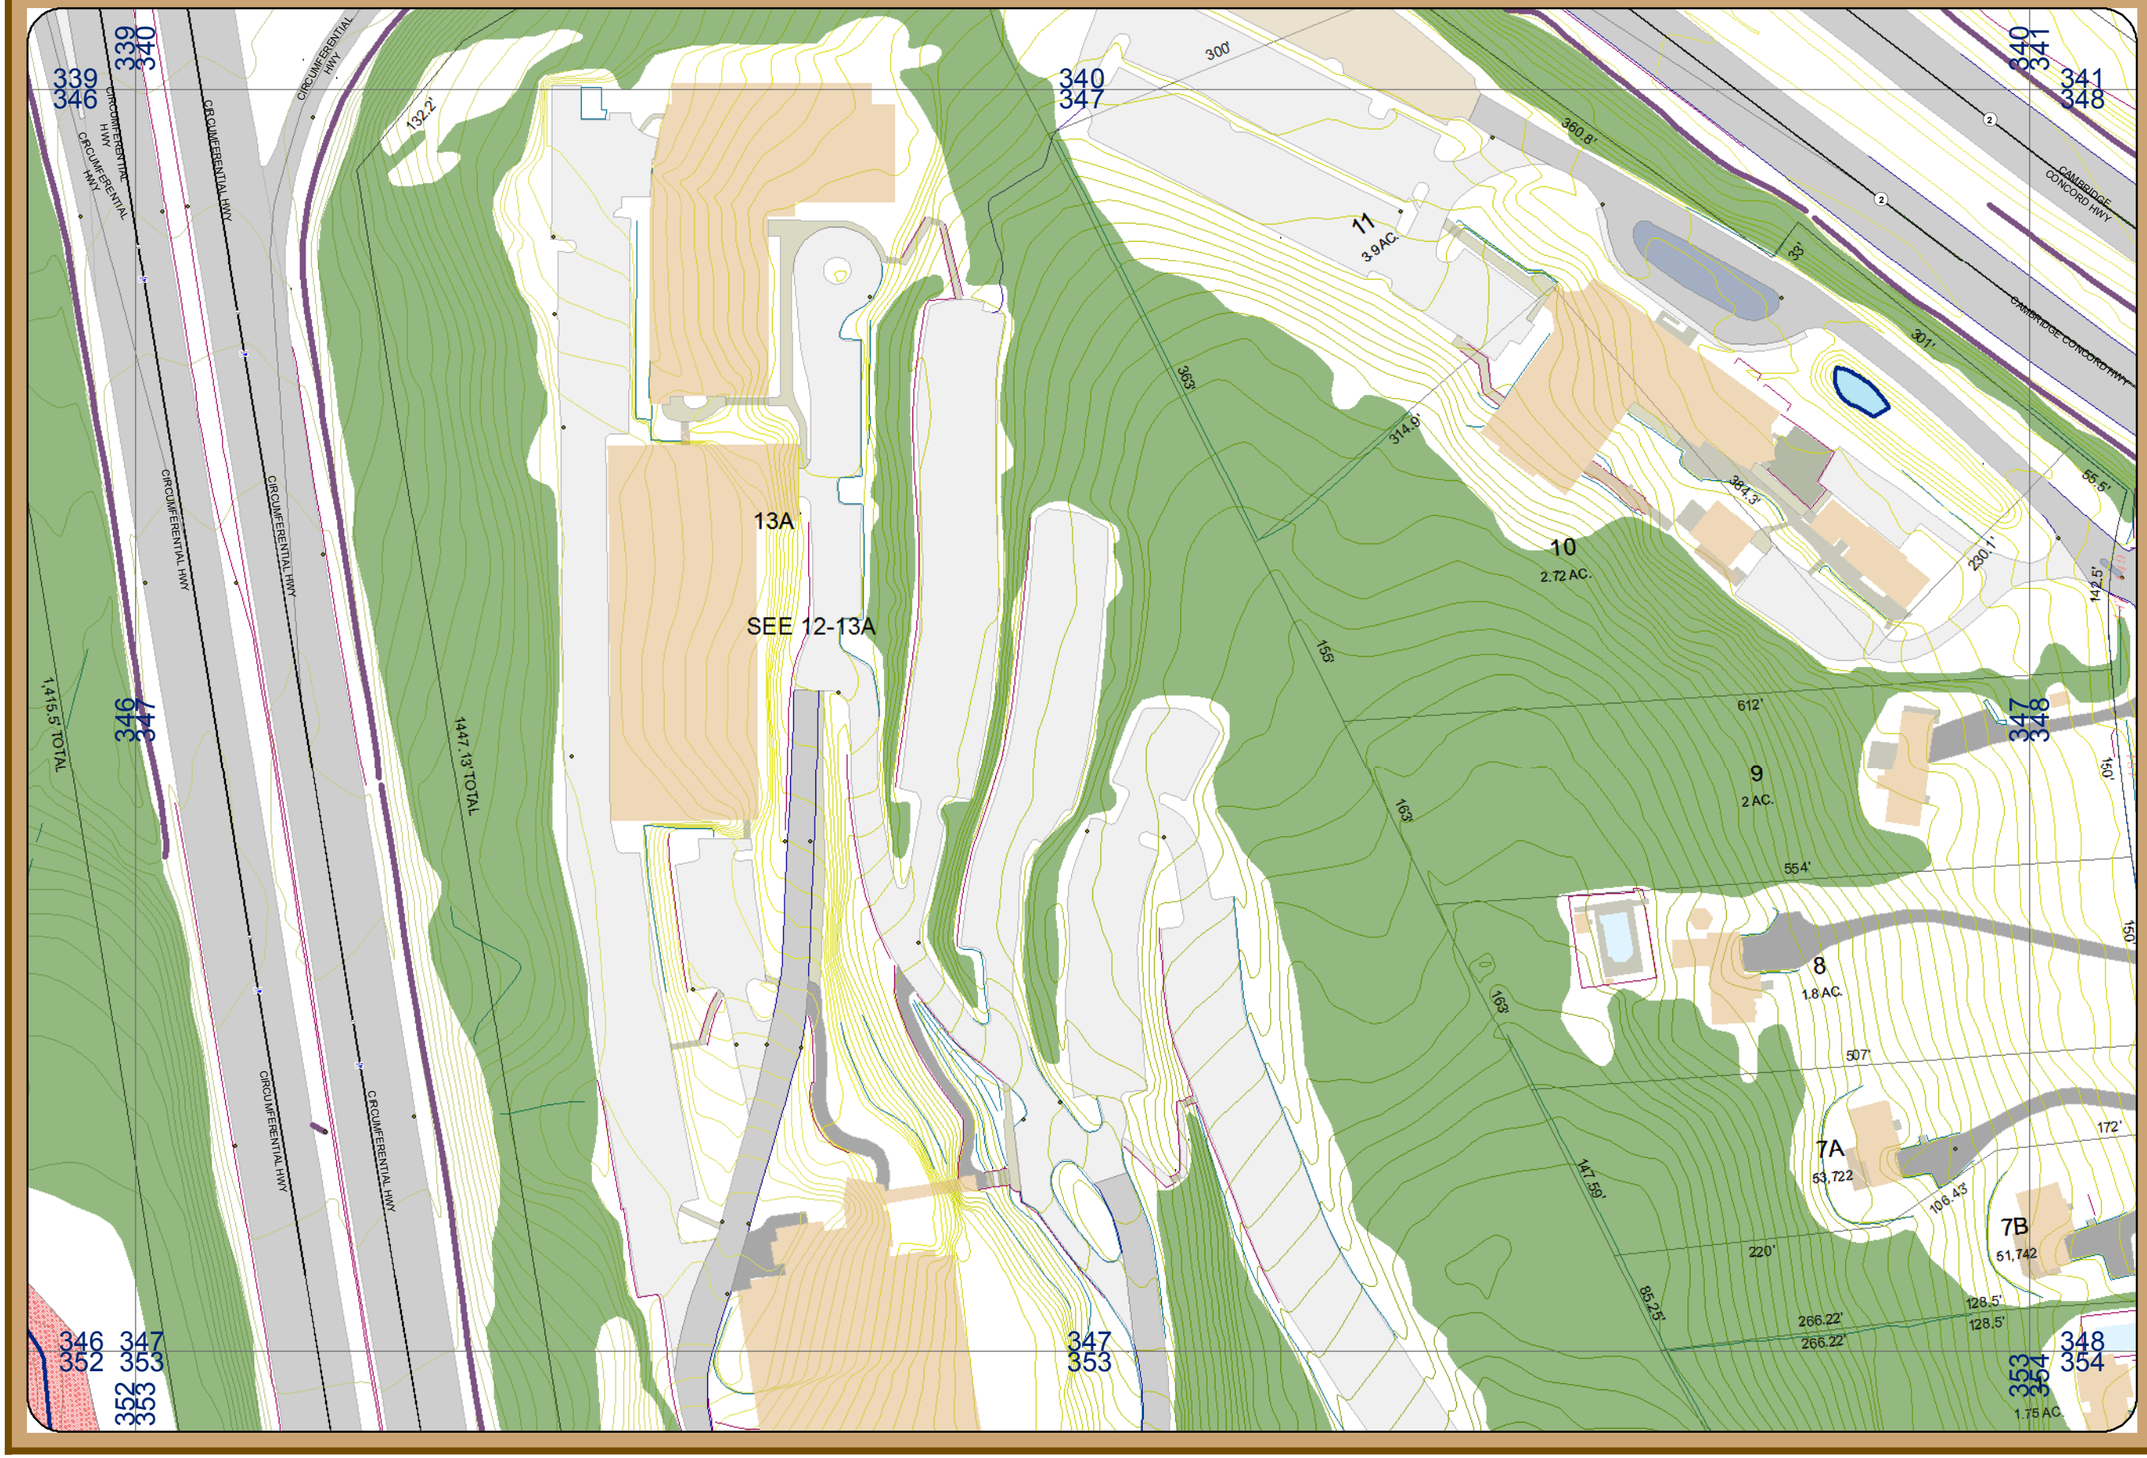

TOWN OF LEXINGTON MA

Legend

- OutfallMaster42011
- swOutletDaveEdits

swOutlet
- <all other values>

SubtypeCD
- DischargeStructure
- Headwall
- Outfall

swStormWaterBasin
- <all other values>

SubtypeCD
- DetentionBasin
- RetentionBasin

swControlValve
- <all other values>

SubtypeCD
- AirRelease
- Altitude
- Backflow
- DoubleCheck
- SimpleCheck
- VacuumRelease

swSystemValve
- <all other values>

SubtypeCD
- Ball
- Butterfly
- Cone
- Gate
- Plug

swFitting
- <all other values>

SubtypeCD
- Collar
- Plug
- VerticalDeflection

swMainhole

SubtypeCD
- DiversionChamber
- JunctionChamber
- Manhole
- SedimentationChamber
- StormSeptor
- WaterSeparator

swDischargePoint
- <all other values>

SubtypeCD
- DischargePoint

swInlet
- <all other values>

SubtypeCD
- Catchbasin
- Headwall
- Overflowinlet
- PrivateConnections
- swPumpStation
- StormwaterNetwork_Junctions

swLateralLine
- <all other values>

SubtypeCD
- LateralLine

Flood Zones

FLD_ZONE
- 0.2 PCT ANNUAL CHANCE FLOOD HAZARD
- A
- AE
- X

0 25 50 100 150 200 Feet

MAP FOR REFERENCE ONLY
NOT A LEGAL DOCUMENT
The Town of Lexington makes no claims and no warranties, concerning the validity, expressed or implied, of the accuracy of the GIS data presented on this map.

DATASOURCE
MASSGIS 2008 1' ORTHO
TOWN OF LEXINGTON
Engineering Dept -Linked to most current parcel data

COMPILED BY:
JUDY SEPPALA
GIS ADMINISTRATOR
MIS DEPT
TOWN OF LEXINGTON